JOB NO:-002-21-000041

DODDAPALLAPURA MAIN ROAD

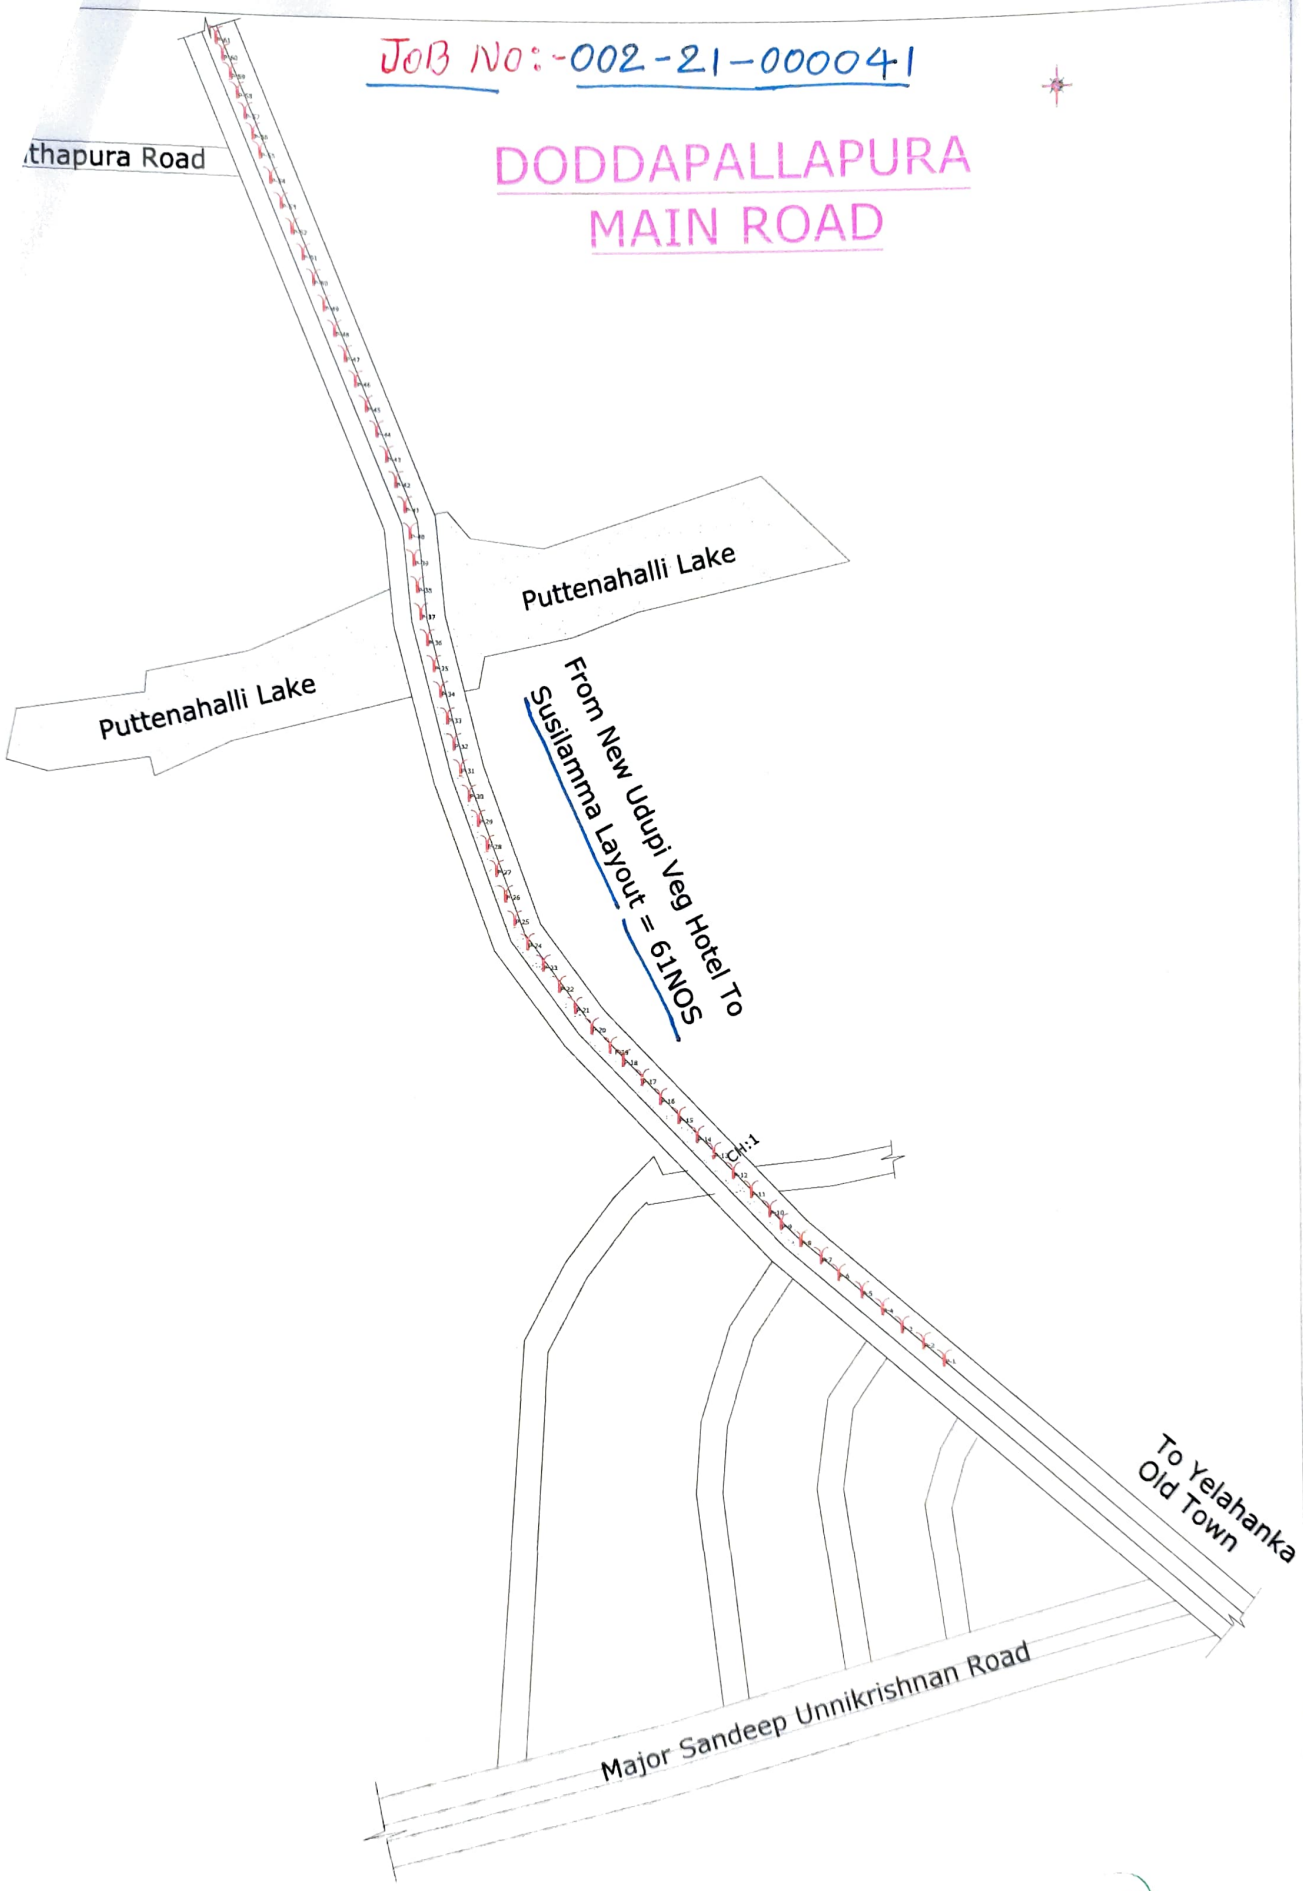

BRUHAT BANGALORE MAHANAGARA PALIKE

CONSULTANT:-
NEWZEN CONSULTANTS BANGALORE
#13,10,MAIN 2nd CROSS,JNANAJYOTHI NAGAR,
JNANA BHARATHI, BANGALORE-560 056
PH-8792620231,E-mail;kumar.vinay631@gmail.com

Dwg Title:
Upgradation of Energy efficient Illumination and ornamental poles in Ward No 02 & 04 Parks in Yelahanka Assembly Constituency

Major Sandeep Unnikrishnan Road

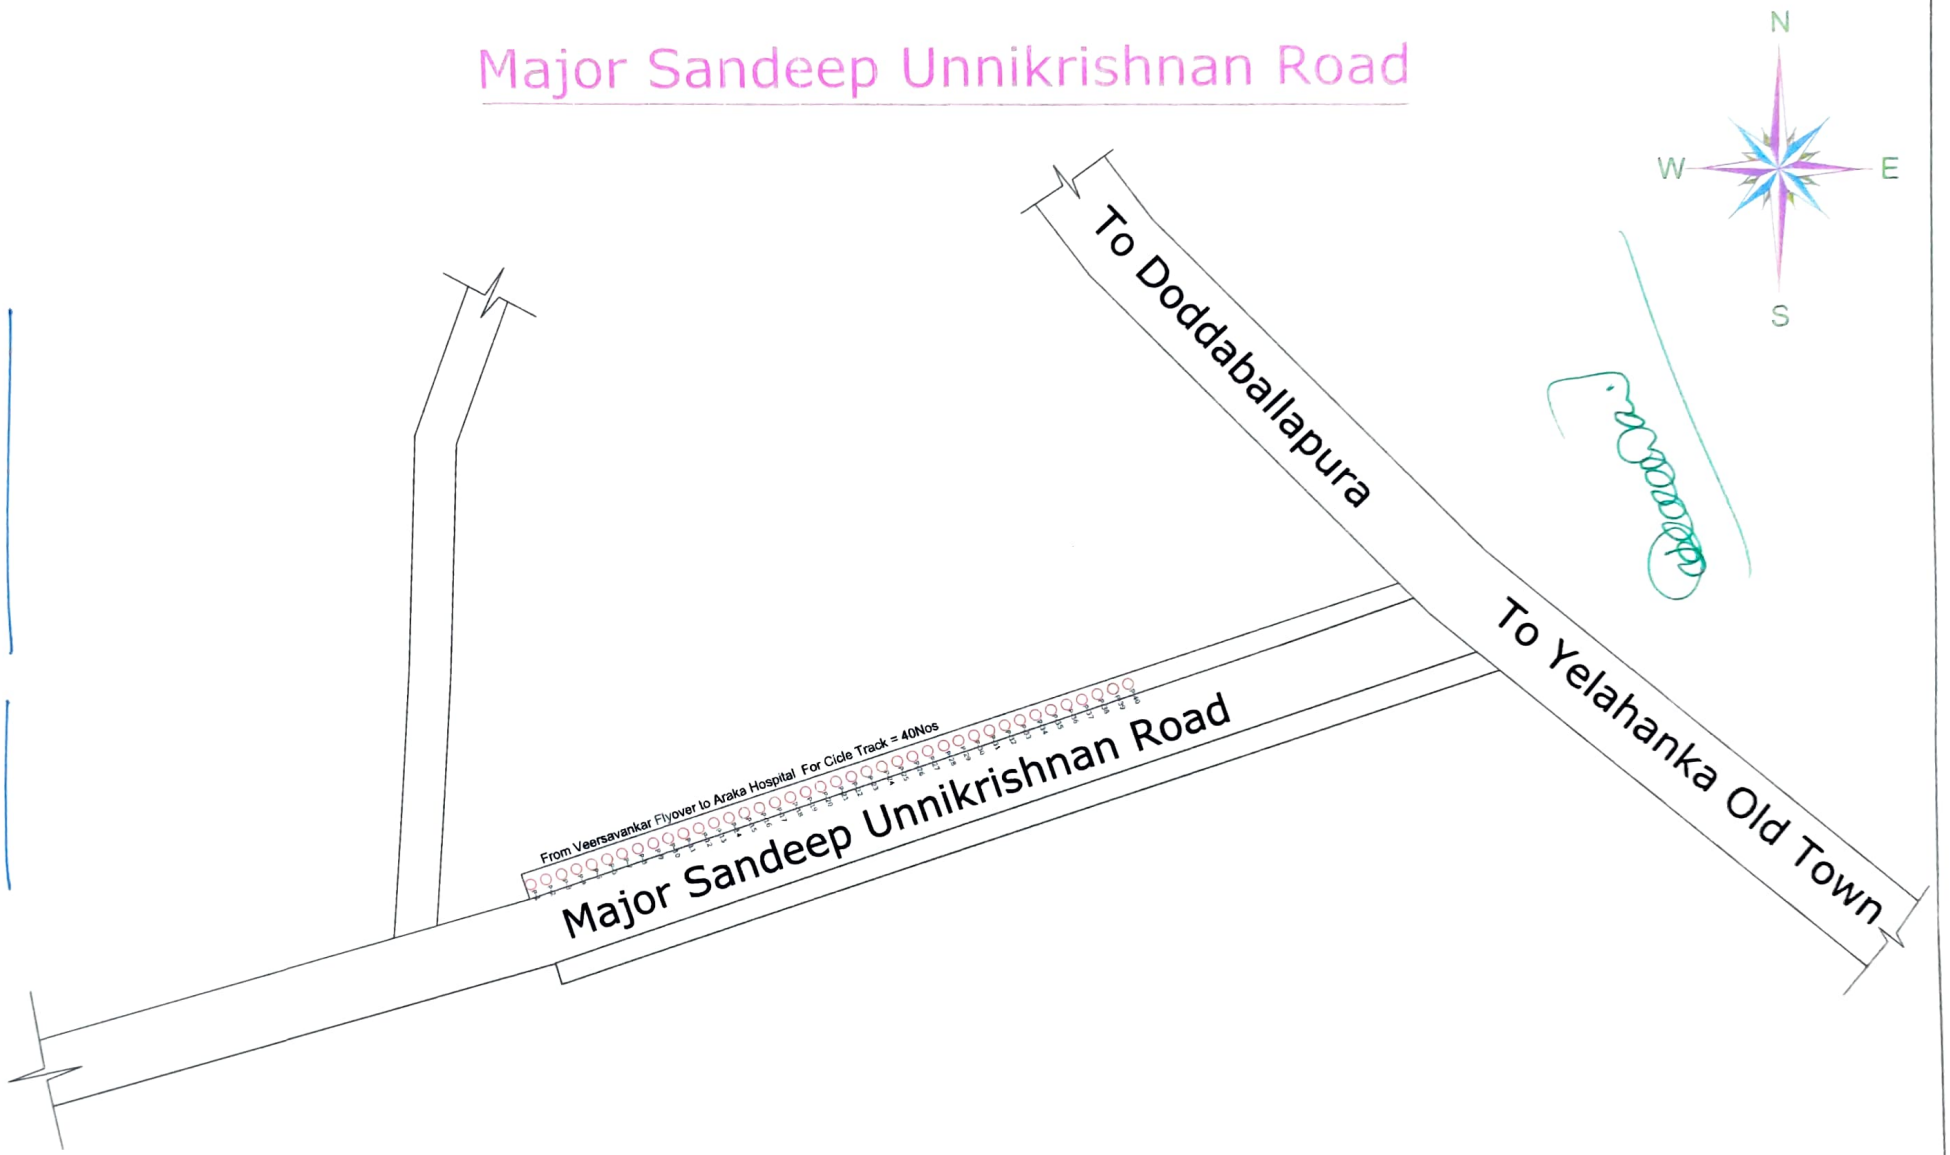

JOB NO :- 002-21-000041

CONSULTANT:-
NEWZEN CONSULTANTS BANGALORE
10,MAIN 2nd CROSS,JNANAJYOTHI NAGAR,
MARATHI BANGALORE-560 056
9731,E-mail;kumar.vinay631@gmail.com

Upgradation of Energy efficient Illumination and ornamental poles in Ward No 02 & 03 Parks in Yelahanka Assembly Constituency

RailTURF
Hockey Ground
ರೈಲ್ವೆಫ್
ಹಾಕಿ ಗ್ರೌಂಡ್

CYCLING SOLUTIONS
(Firefox/ Lectro/ Hero...
ಸೈಕ್ಲಿಂಗ್...
Bicycle Shop

Yelahanka bicycle track

New Town Main Rd

cycle Track

v Town Main Rd